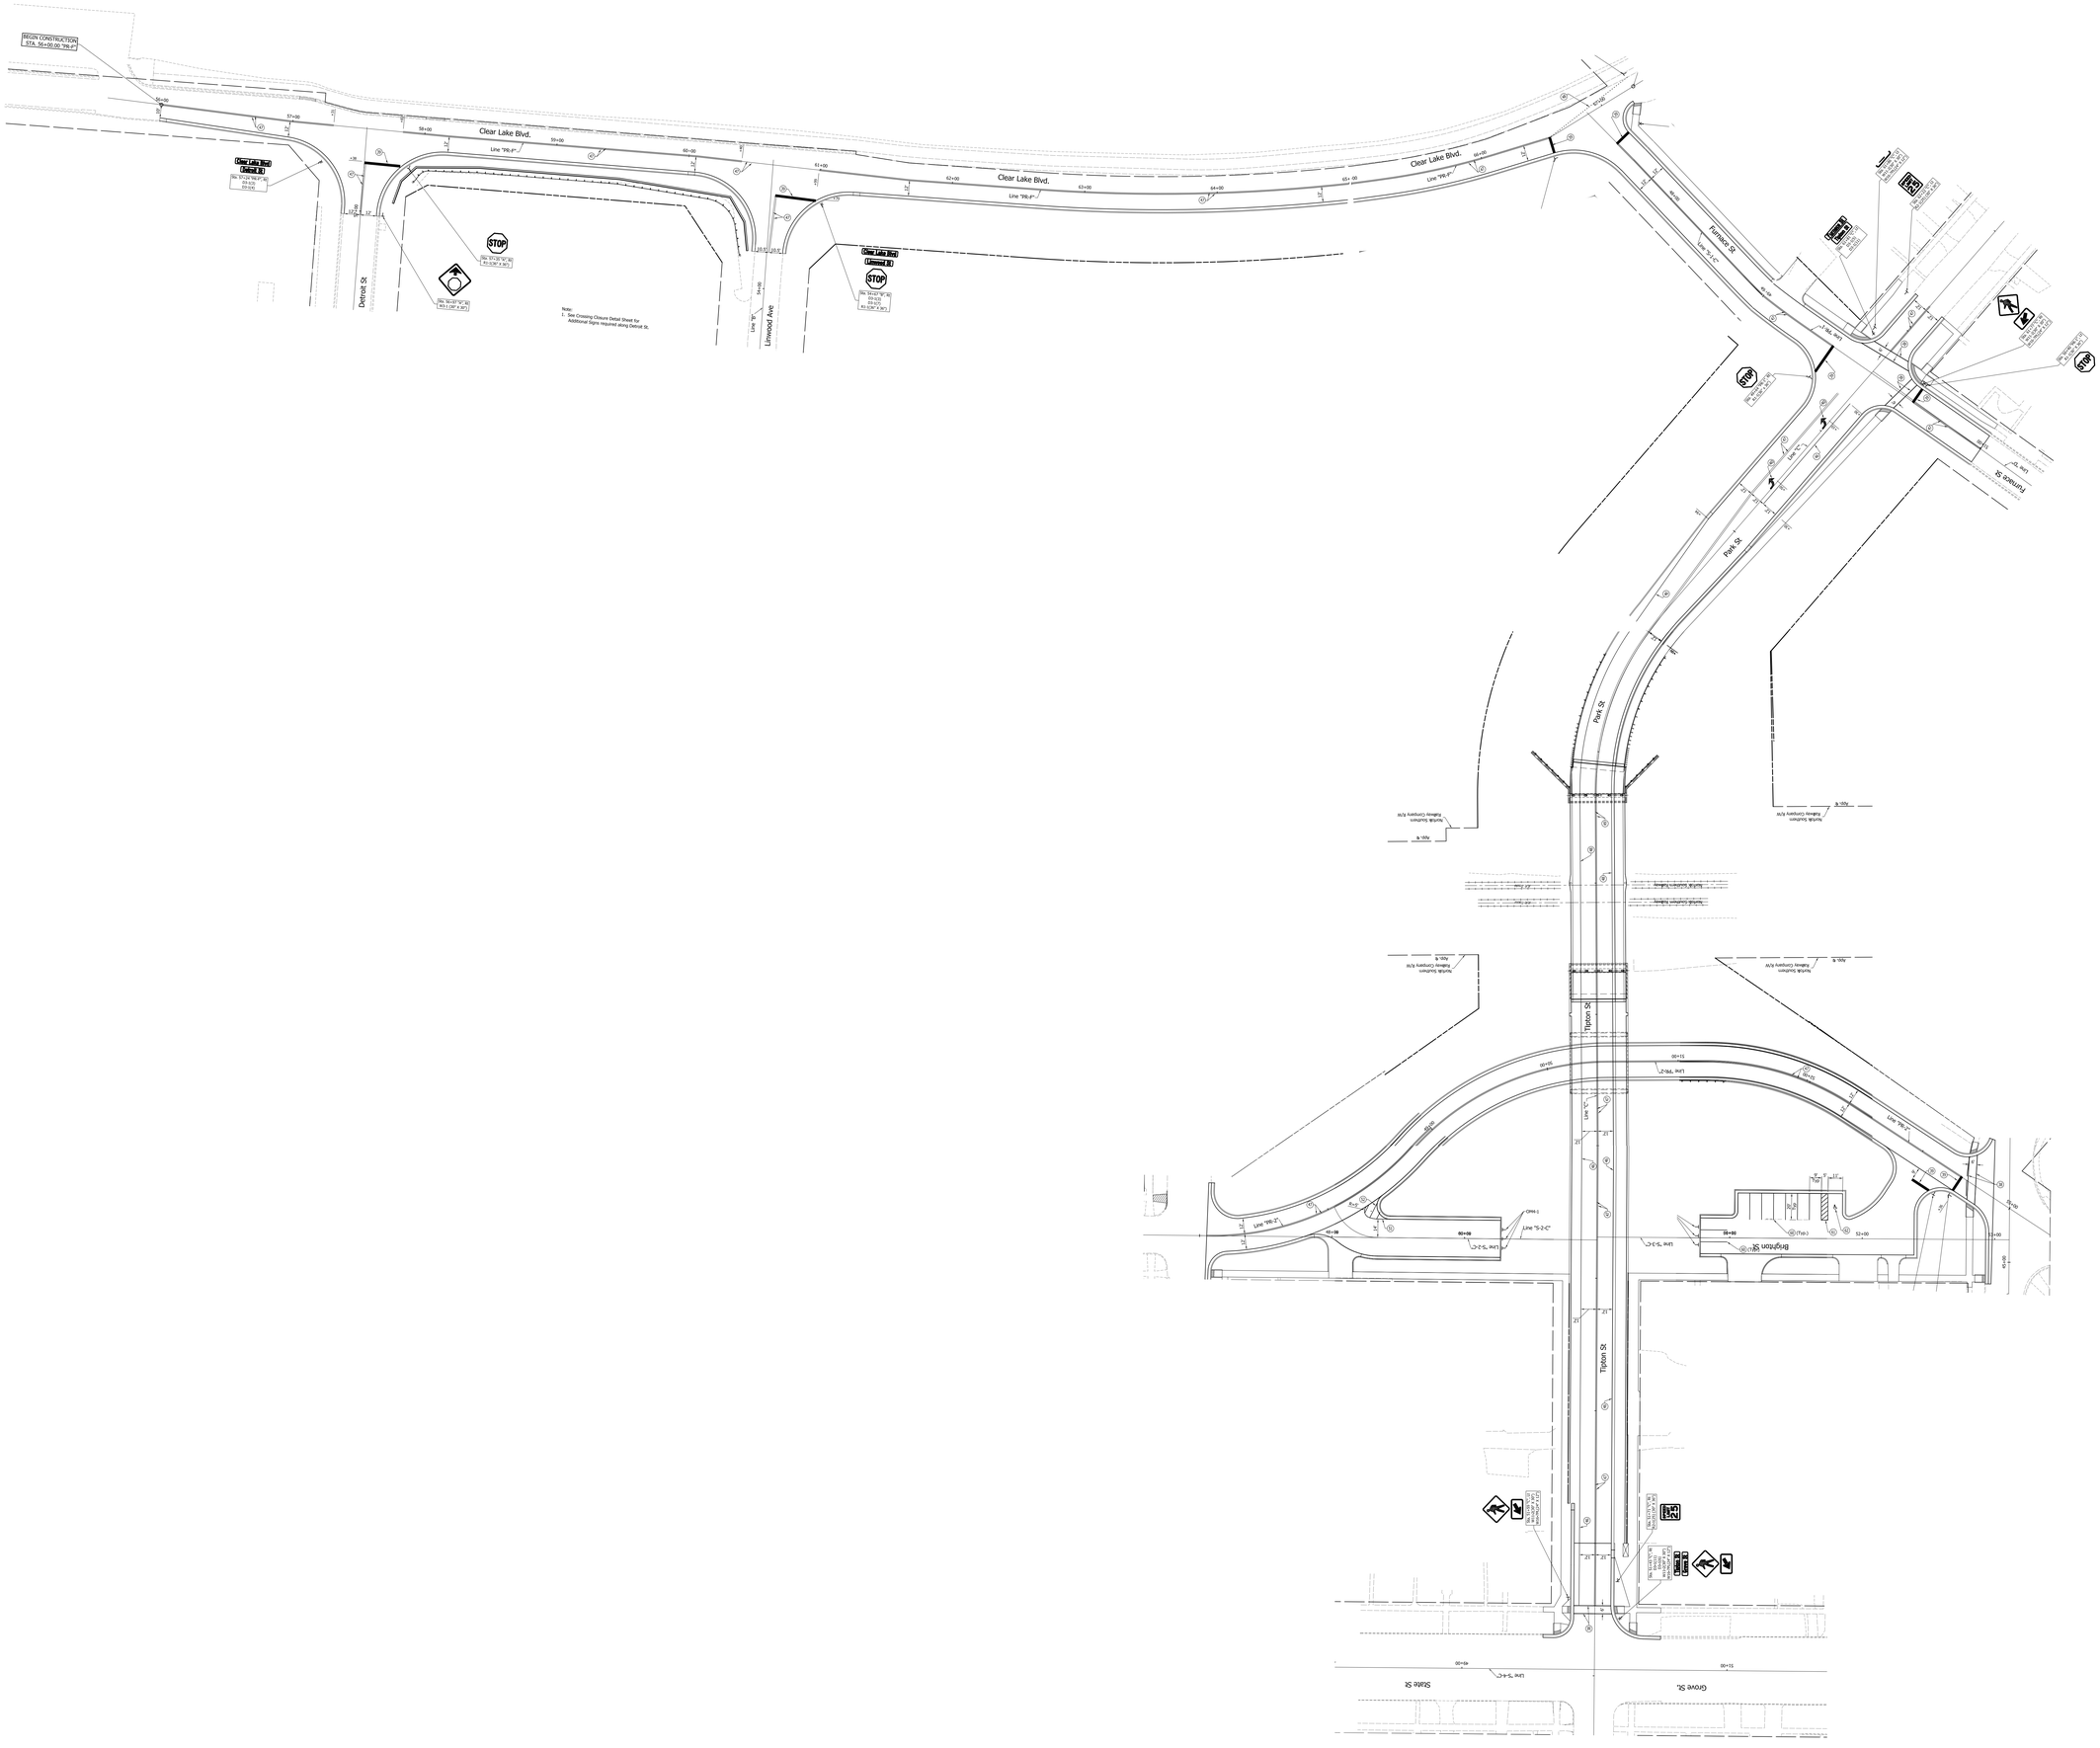

BEGIN CONSTRUCTION
STA. 56+00.00 "PR-4"
Clear Lake Blvd.
Line "PR-4"
Detroit St
Linwood Ave
Furnace St
Park St
Tipton St
Brighton St
State St
Grove St.
STOP
Note:
1. See Crossing Closure Detail Sheet for Additional Signs required along Detroit St.

Clear Lake Blvd
Furnace St
Park St
Pulaski St
Detroit St
Washington St
Triplon St
Brighton St
Grove St
State St